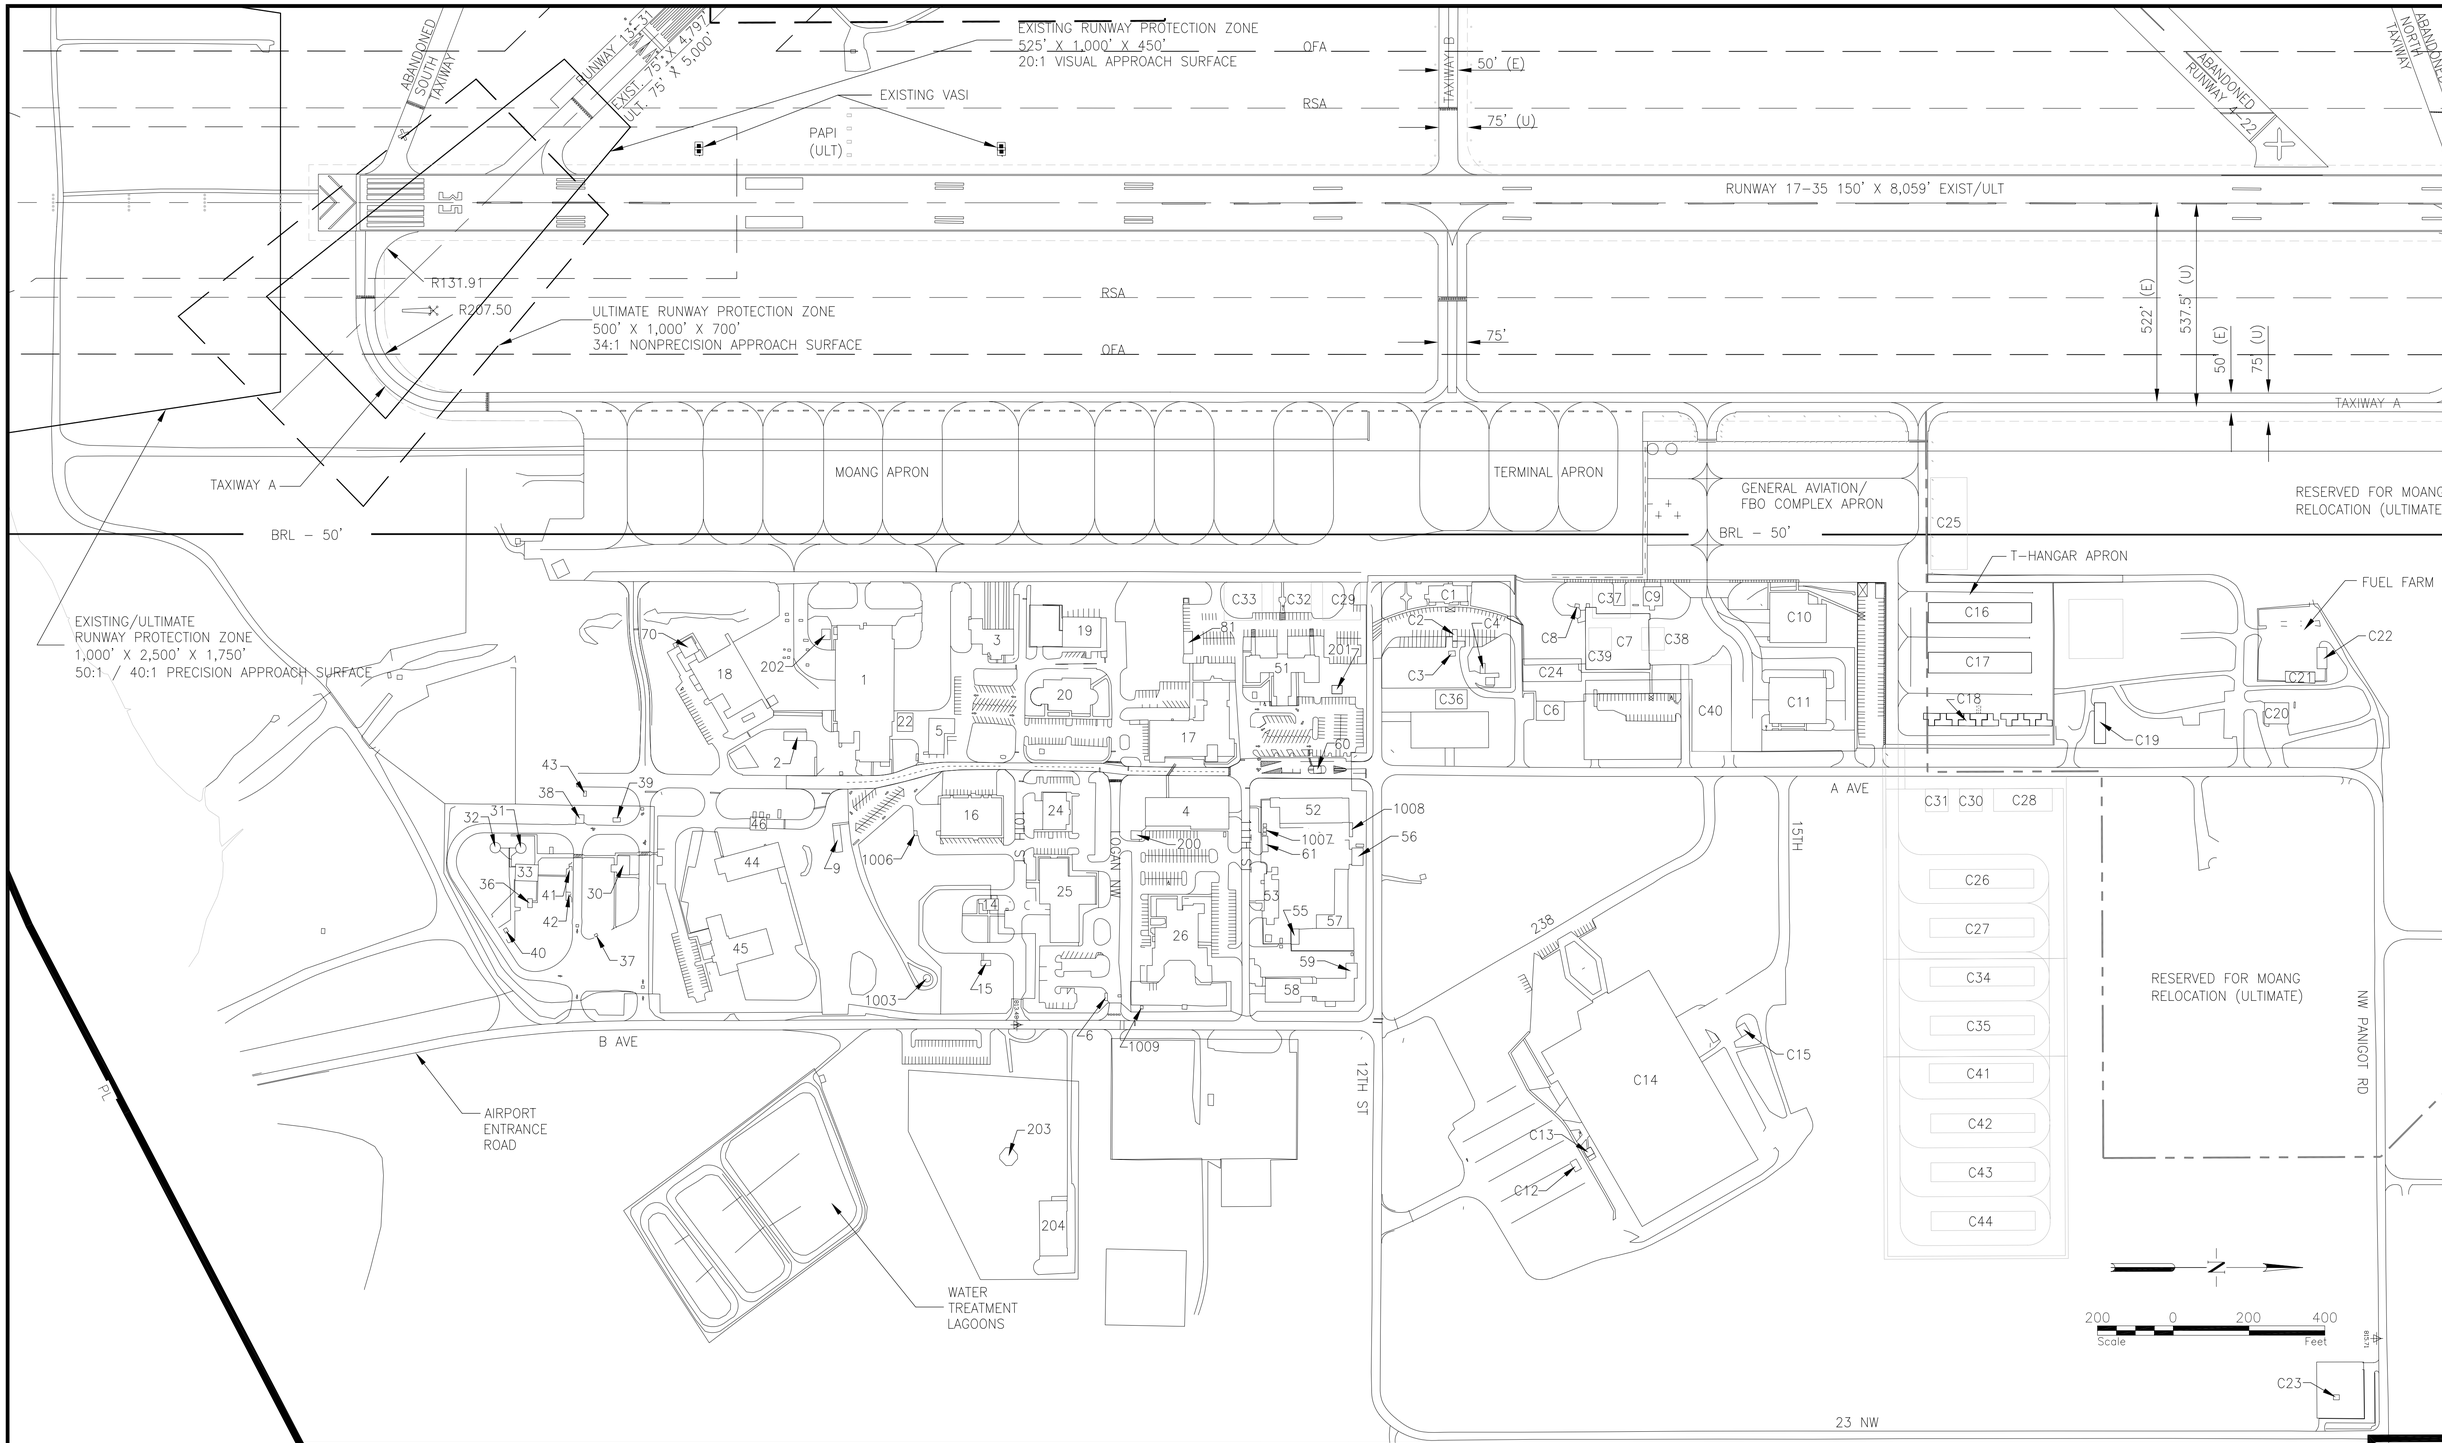

HNTB
ARCHITECTS ENGINEERS PLANNERS
7450 WEST 130TH STREET
SUITE 400
OVERLAND PARK, KANSAS 66213

REVISIONS

NO.	DESCRIPTION	DATE	BY	APP'D

ROSECRANS MEMORIAL AIRPORT
St. Joseph, Missouri

ROSECRANS MEMORIAL AIRPORT
Airport Layout Plan

ROSECRANS MEMORIAL AIRPORT

TERMINAL AREA PLAN

ST. JOSEPH, MISSOURI

DESIGNED: –
DRAWN: Josh Peters
CHECKED: Brian Tompkins
APPROVED: Gary Logston

DATE: MAY 16, 2006

SHEET 8 OF 11